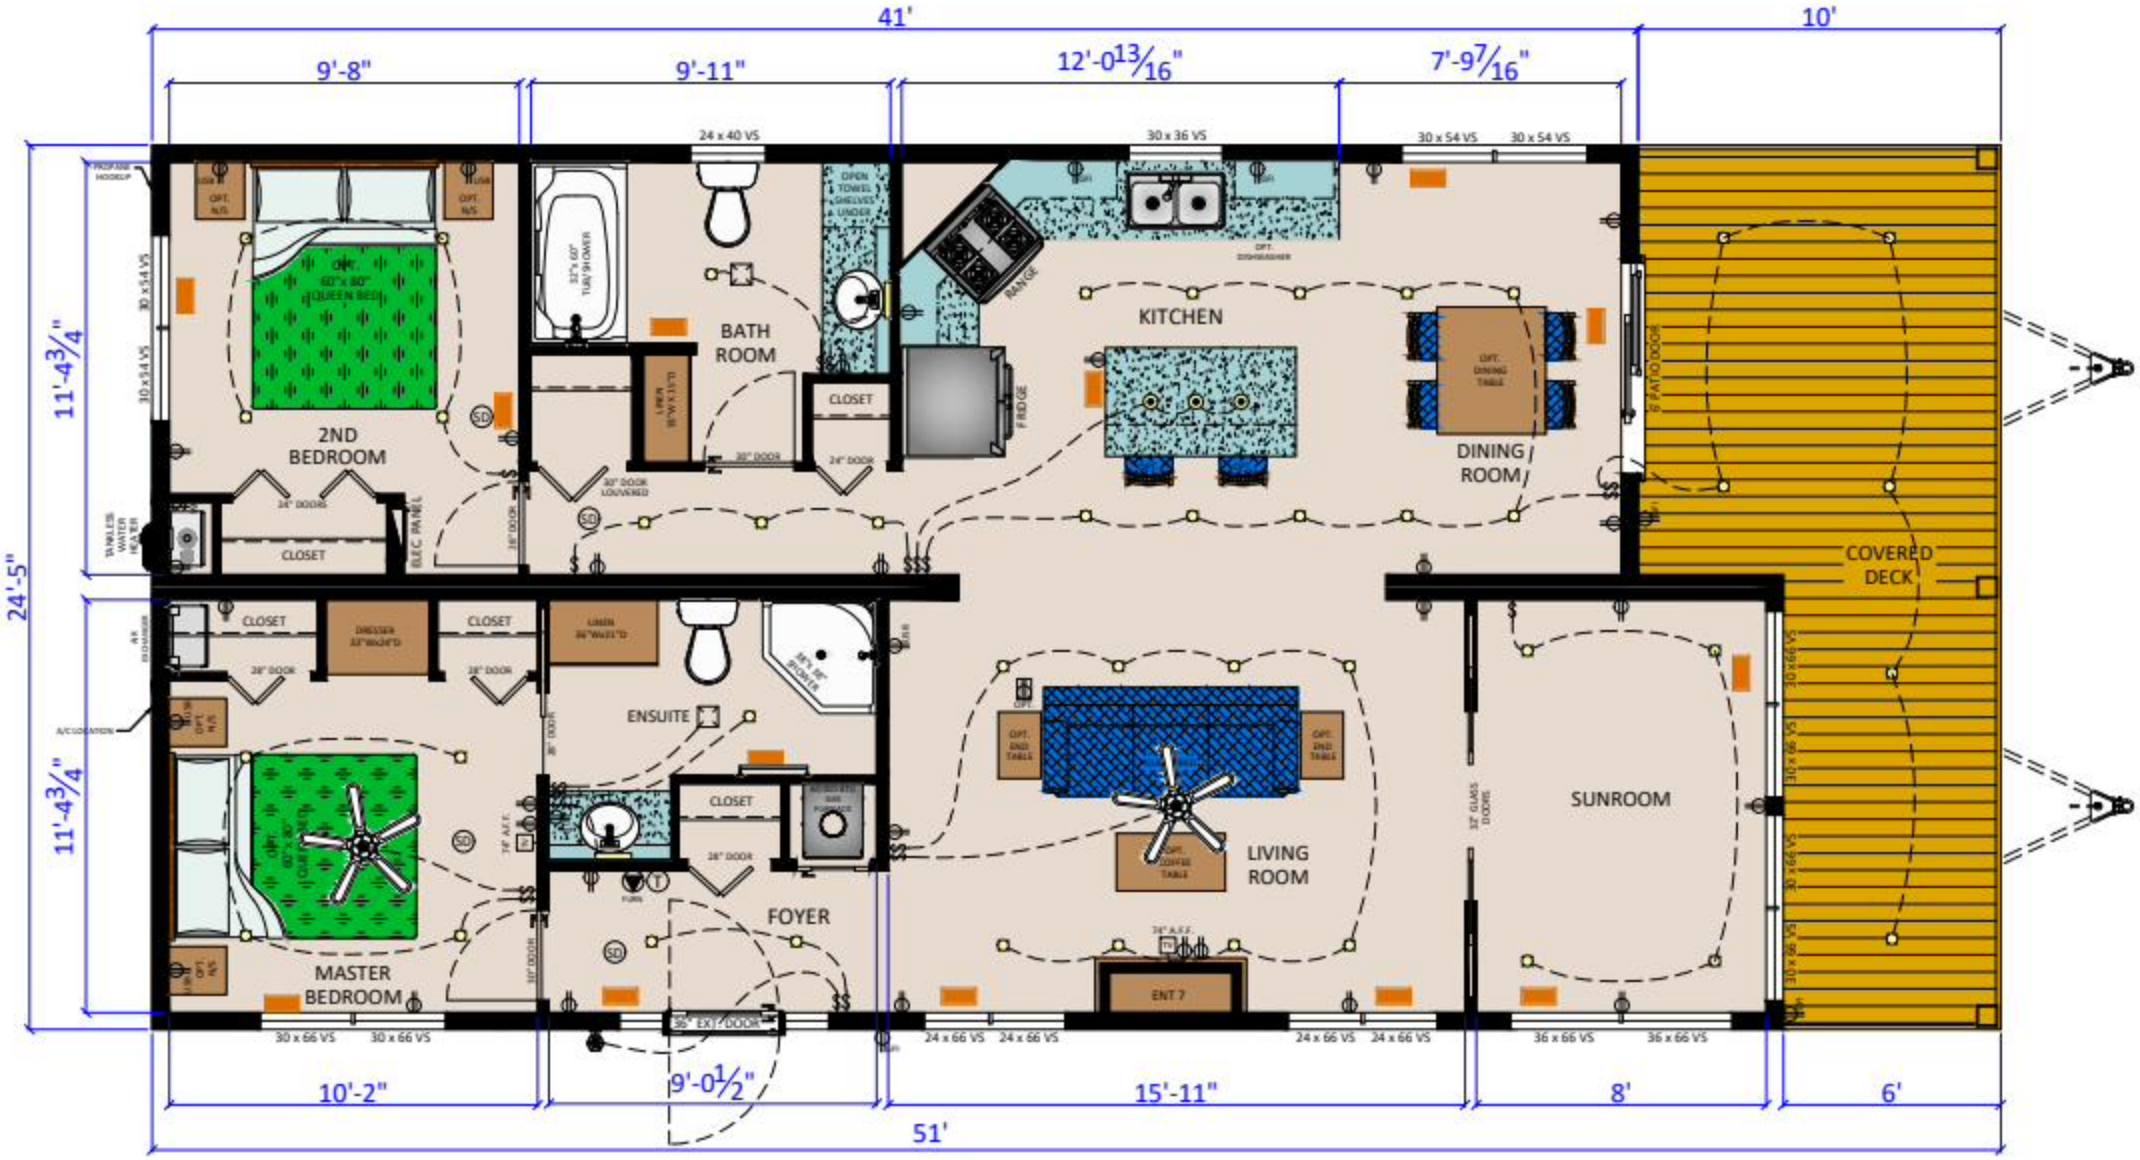

PARKVIEW - 26 (P5124 2BR)

(1046.3 SQ.FT.)

STANDARD

CSA-Z240MH

ELECTRICAL LEGEND					
	LED POTLIGHT	$	SWITCH	TV	TV LOCATION
	DOME LIGHT		FAN	T	THERMOSTAT
	TRACK LIGHT		FAN WITH LIGHT	FURN	FURNACE SWITCH
	COACH LIGHT		RECEPTACLE	WH	WATER HEATER SWITCH
	PENDANT LIGHT	USB	RECEPTACLE W/ USB	AC FIRE	AIR CONDITIONER/ FIREPLACE SWITCH
	VANITY LIGHT	GFI	GFI RECEPTACLE	PH	PHONE JACK

THE ATTACHED PLANS ARE THE PROPERTY AND FOR THE EXCLUSIVE USE OF GENERAL COACH CANADA. THE DESIGNS MAY NOT BE COPIED OR OTHERWISE USED WITHOUT OUR WRITTEN CONSENT. GENERAL COACH CANADA RESERVES THE RIGHT TO CHANGE/MODIFY THIS PLAN FOR EASE OF

MODEL YEAR: 2026

PRINT DATE: 12/15/2025 8:53 AM

DRAWN BY: